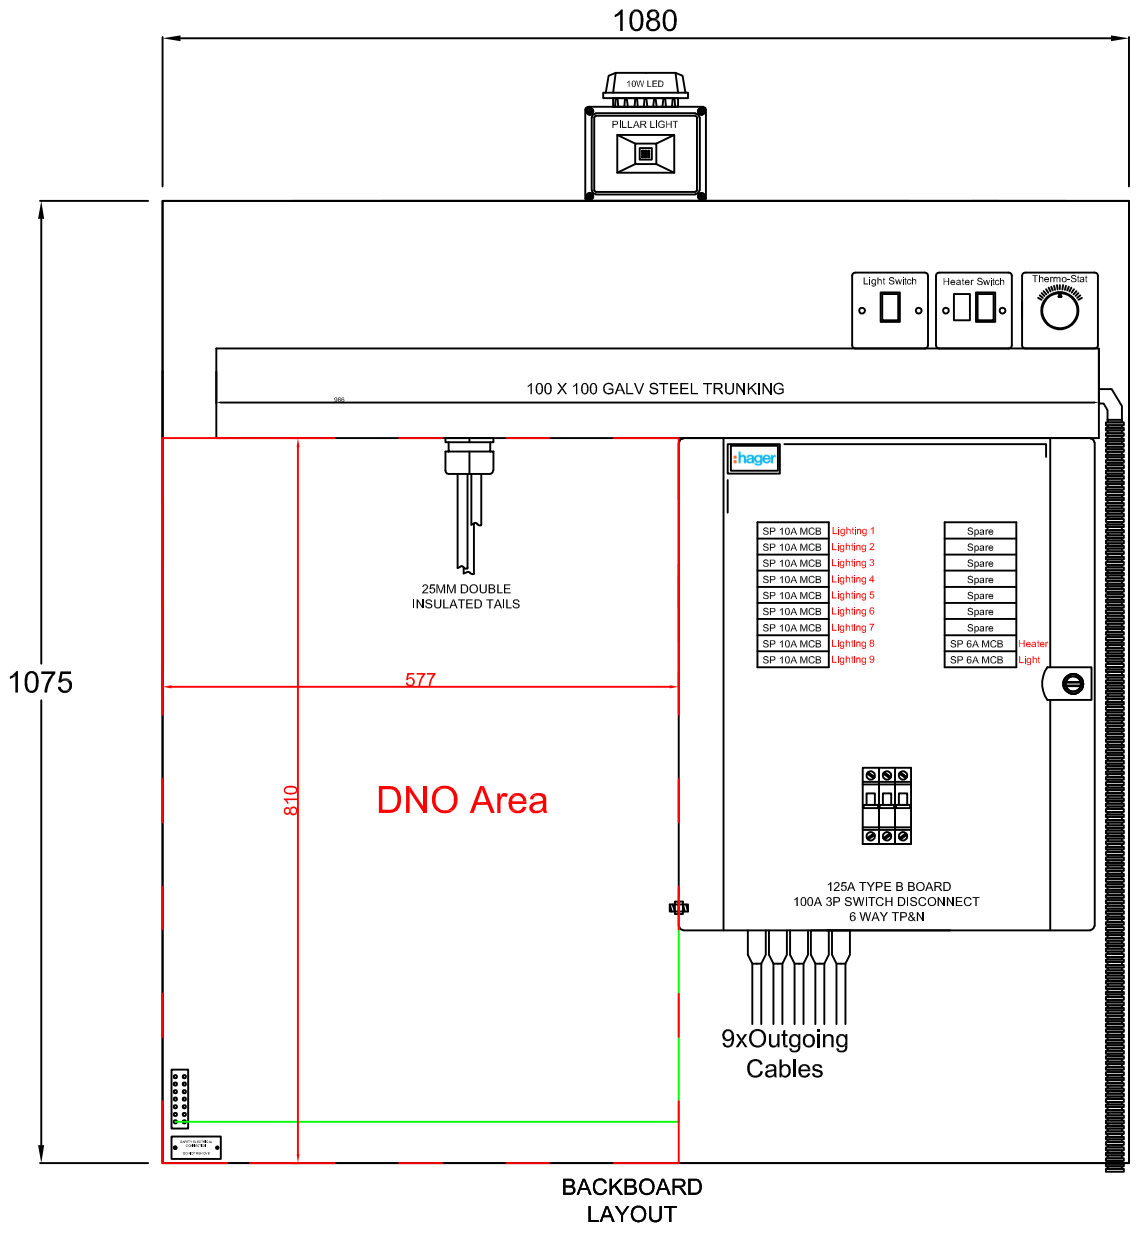

BACKBOARD
LAYOUT

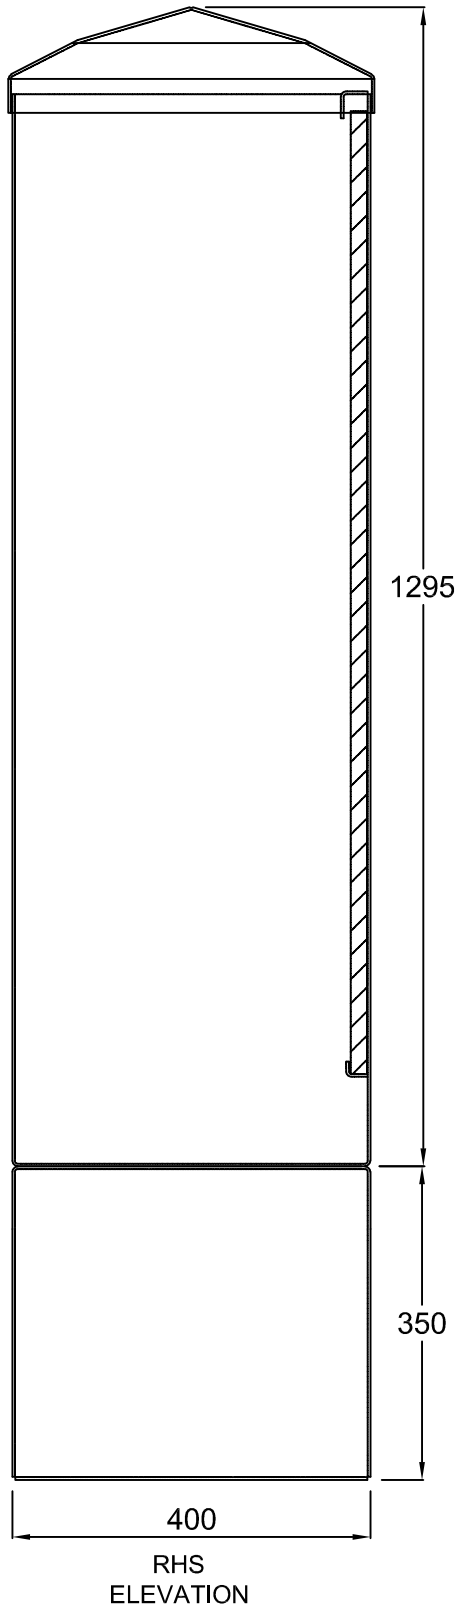

RHS
ELEVATION

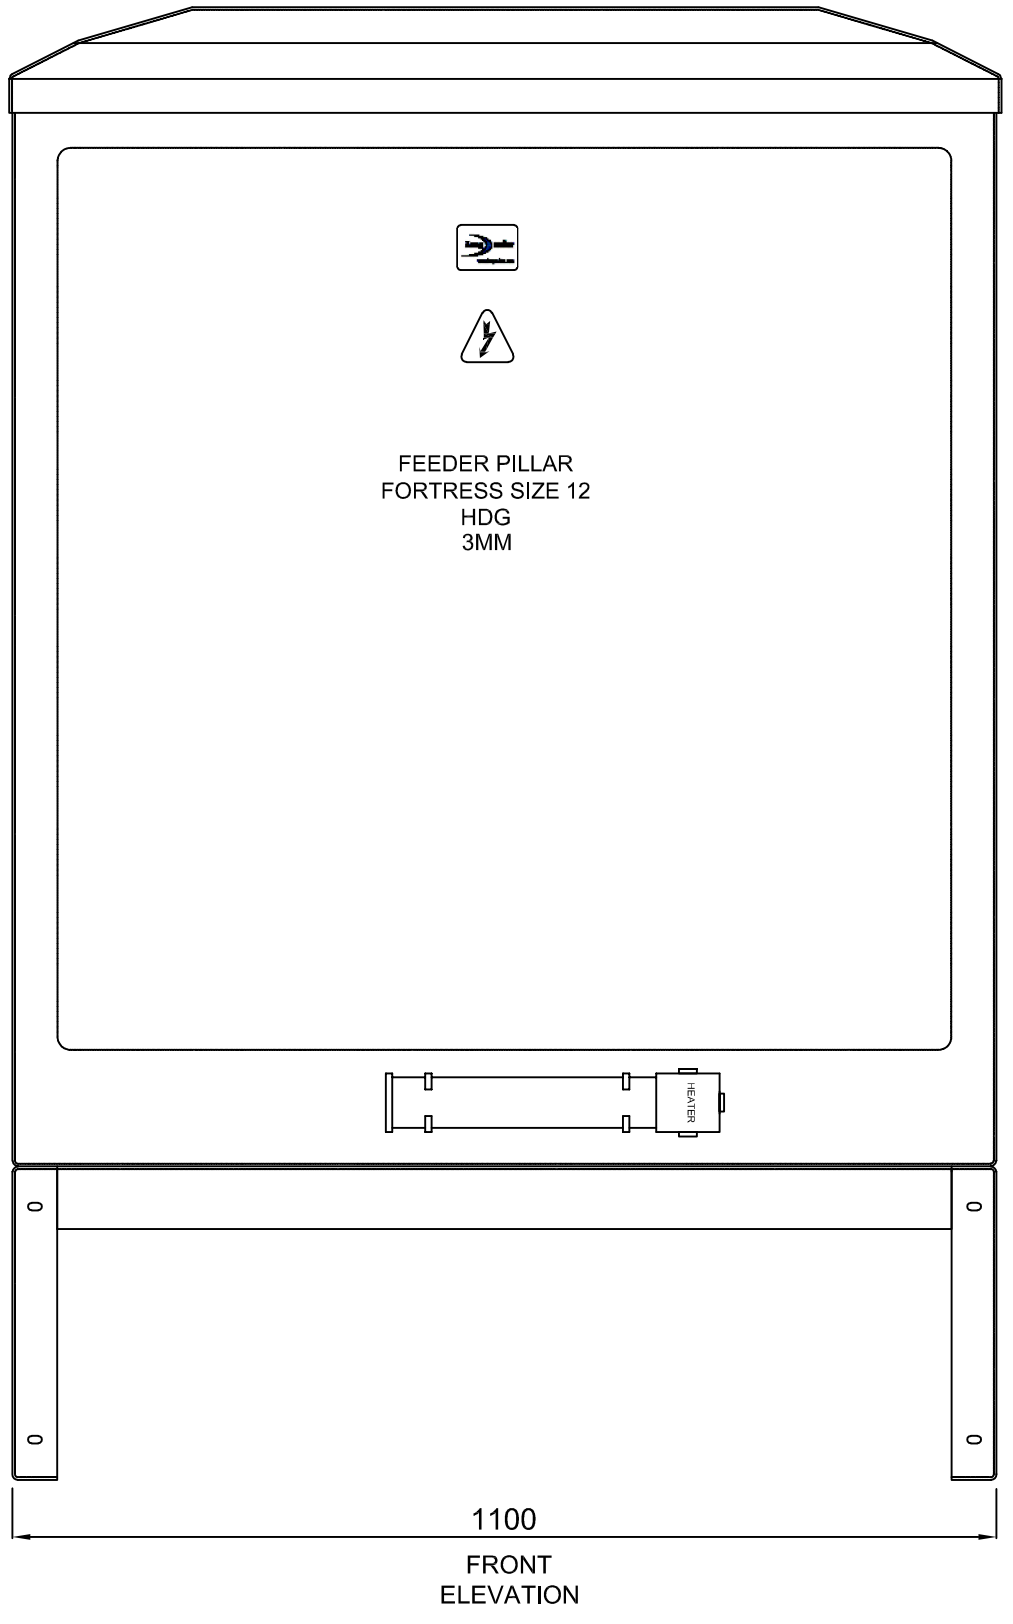

FRONT
ELEVATION

					Lucy Zodion Ltd STATION ROAD SOWERBY BRIDGE HX6 3AF WEST YORKSHIRE	www.lucyzodion.com	PROJECT TITLE: ********** CLIENT NAME: **********		DWG TITLE Jointing Tech Standards Feeder Pillar - Type 3		
									DRG No. PWP0917026-3		REV No. 1
1	FOR QUOTATION ONLY	GW	n/a	21/09/17	DRN BY GW	CHK'D PA	APP'D n/a	DATE 21/09/17	LUCY PILLAR REF F12/HDG/3	PILLAR SIZE F12	EA No.
No.	REVISION NOTES	BY	APP'D	DATE							